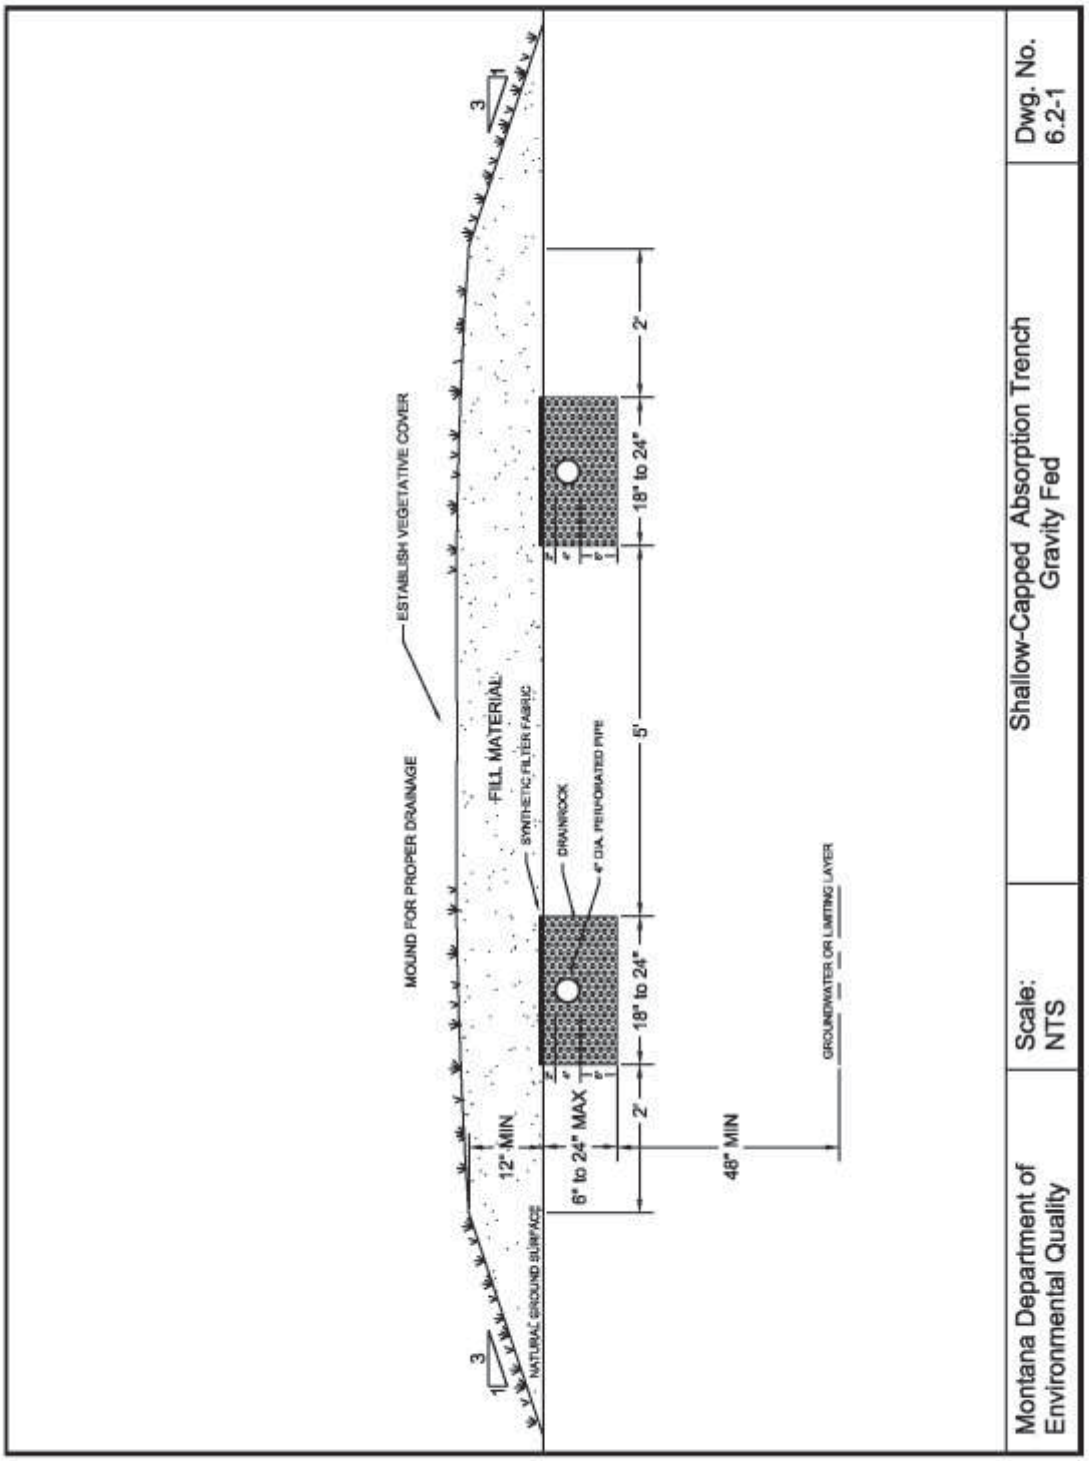
ESTABLISH VEGETATIVE COVER
MOUND FOR PROPER DRAINAGE
FILL MATERIAL
SYNTHETIC FILTER FABRIC
DRAINROCK
4" DIA. PERFORATED PIPE
NATURAL GROUND SURFACE
12" MIN
6" to 24" MAX
2'
18" to 24"
5'
2'
18" to 24"
2'
48" MIN
GROUNDWATER OR LIMITING LAYER
3
1
Montana Department of Environmental Quality
Scale: NTS
Shallow-Capped Absorption Trench
Gravity Fed
Dwg. No. 6.2-1