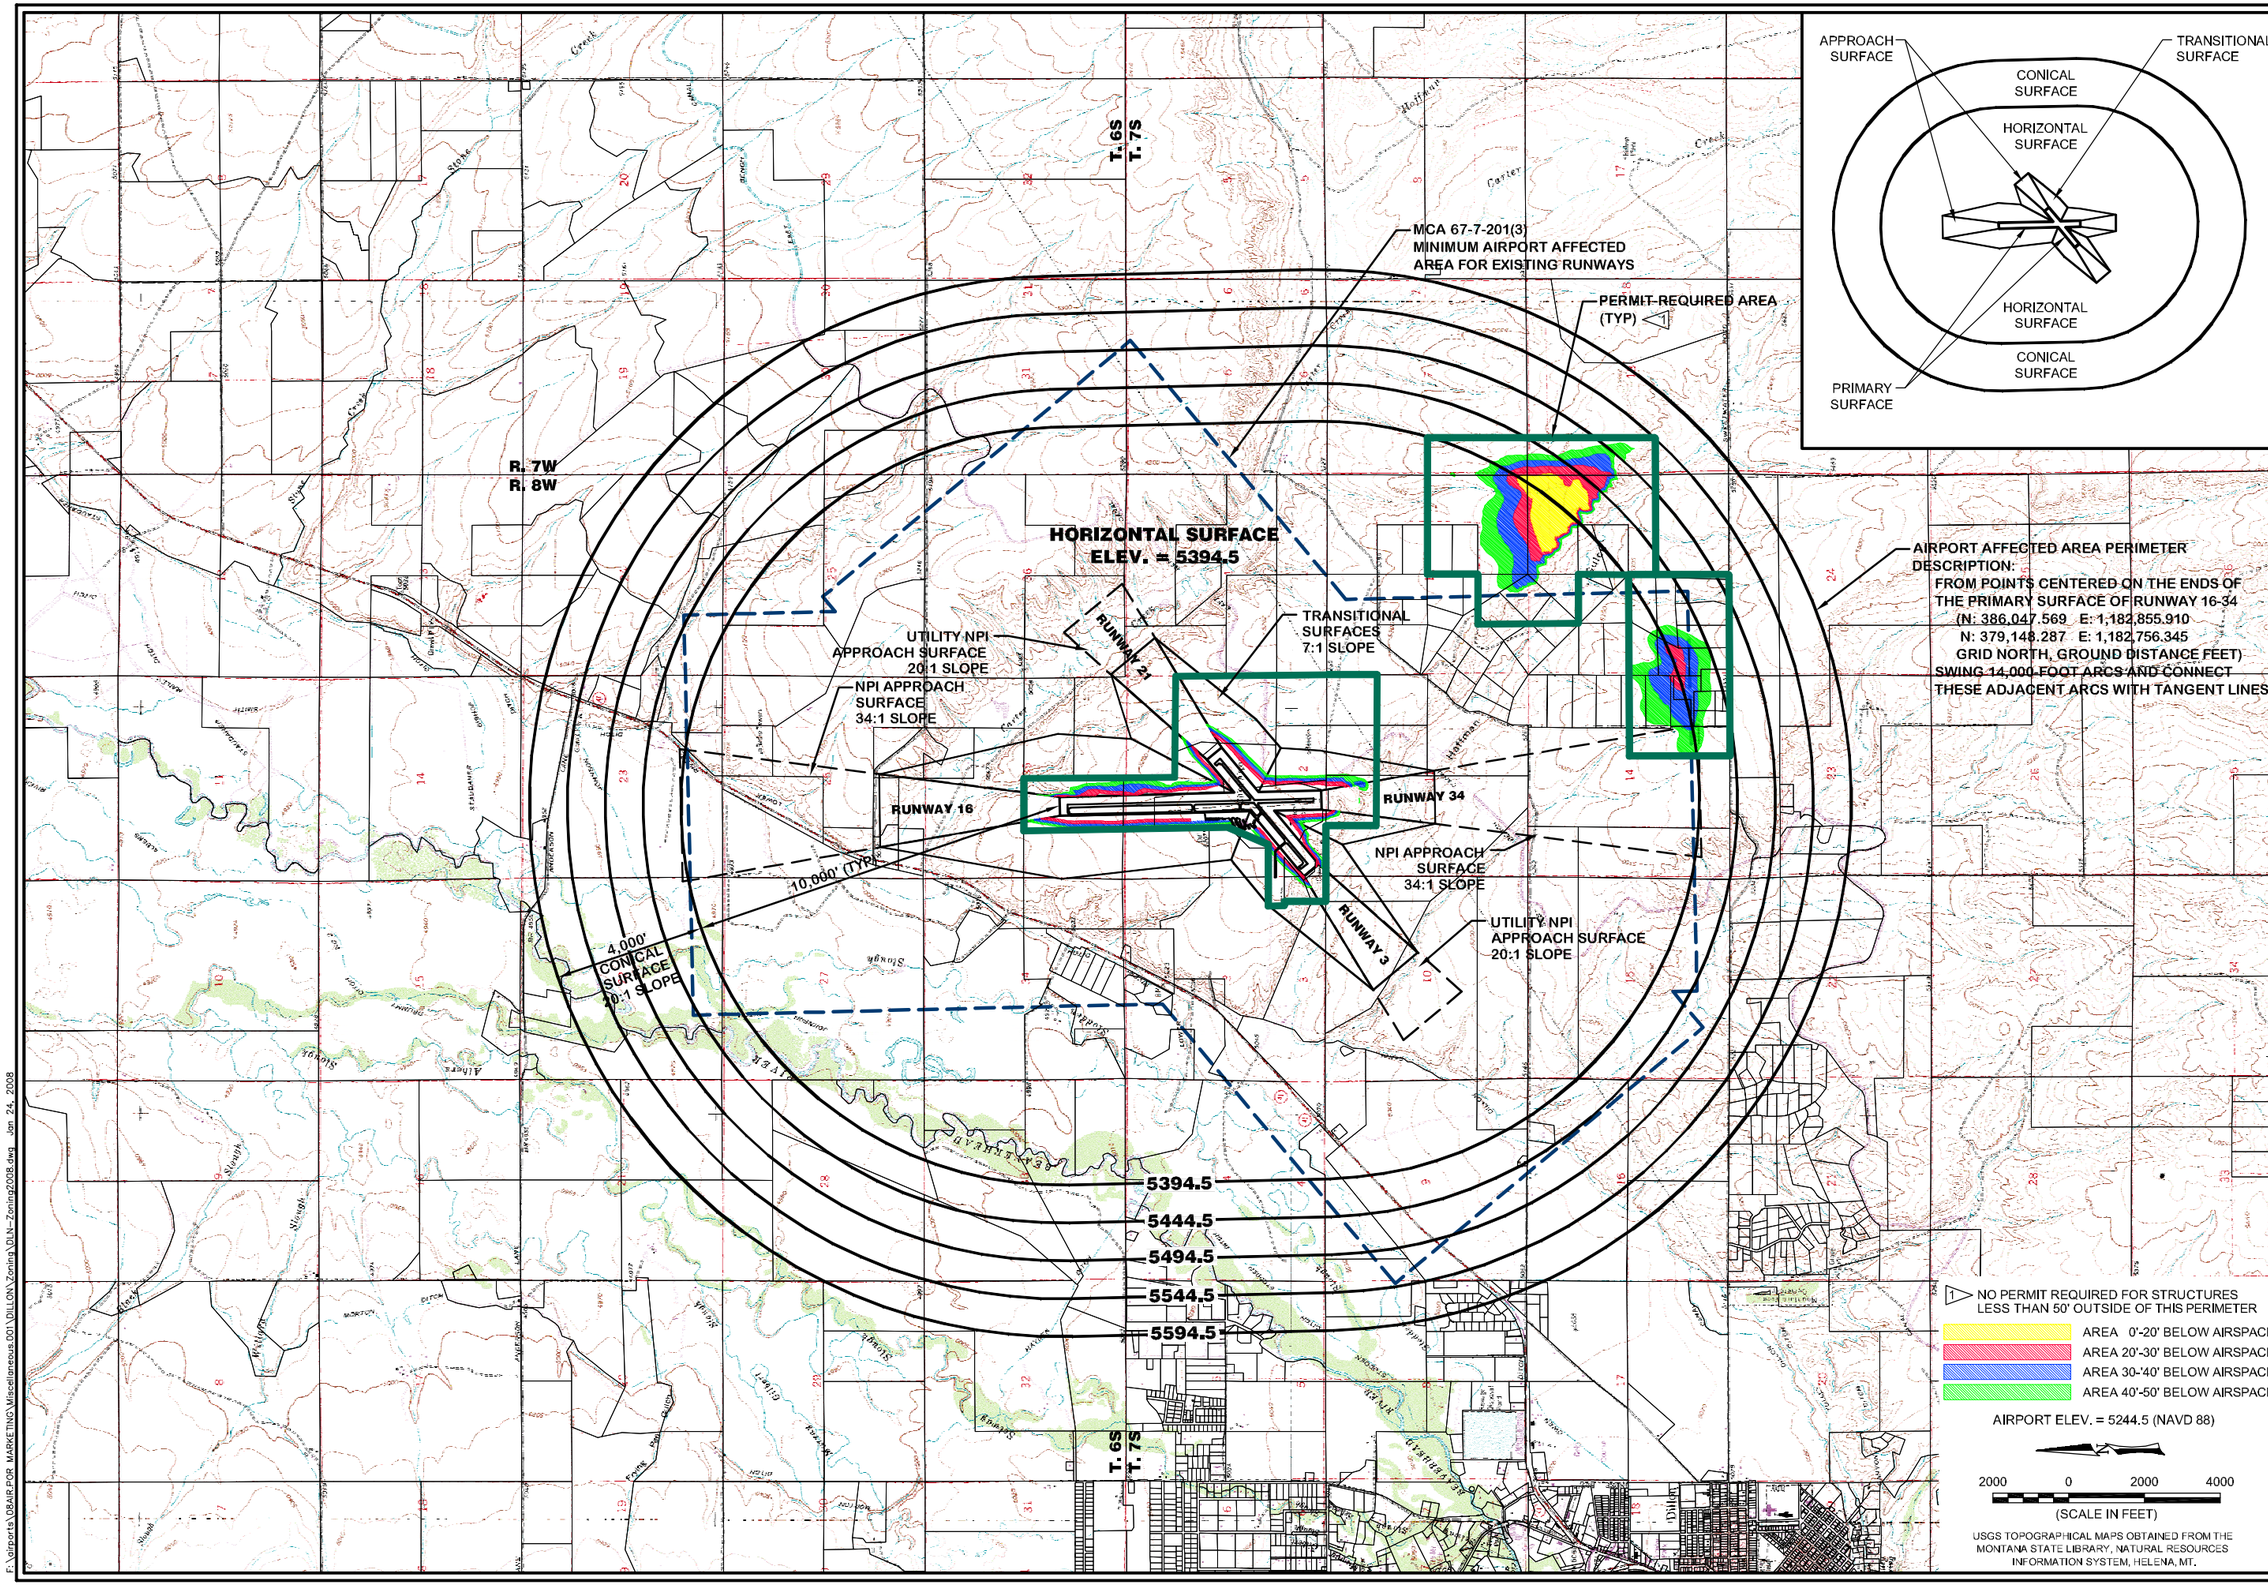

SYM	REVISION	BY	APPR.	DATE

R. DONALDSON — DESIGNED BY
N. GEARY — DRAWN BY
R. DONALDSON — CHECKED BY
JANUARY 2008 — DATE
05030.000 — PROJECT NO.
DLN-Zoning2006 — FILE NO.

HOBBERT PECCIA & ASSOCIATES

PROJECT TITLE: DILLON AIRPORT

SHEET TITLE: AIRPORT AFFECTED AREA (AAA)

SHEET: A

F:\airports\DBAIR.POR MARKETING\Miscellaneous.001\DILLON\Zoning\DLN-Zoning2008.dwg Jan 24, 2008