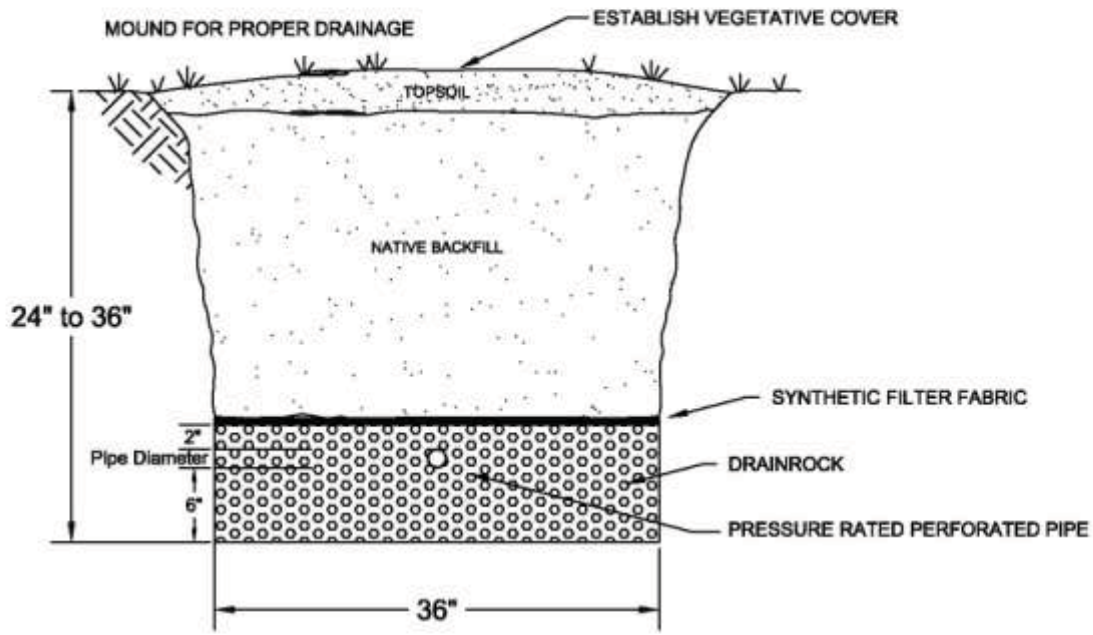

Montana Department of Environmental Quality	Scale: 1" = 1' - 0"	Standard Absorption Trench Pressure Dosed	Dwg. No. 6.1-2